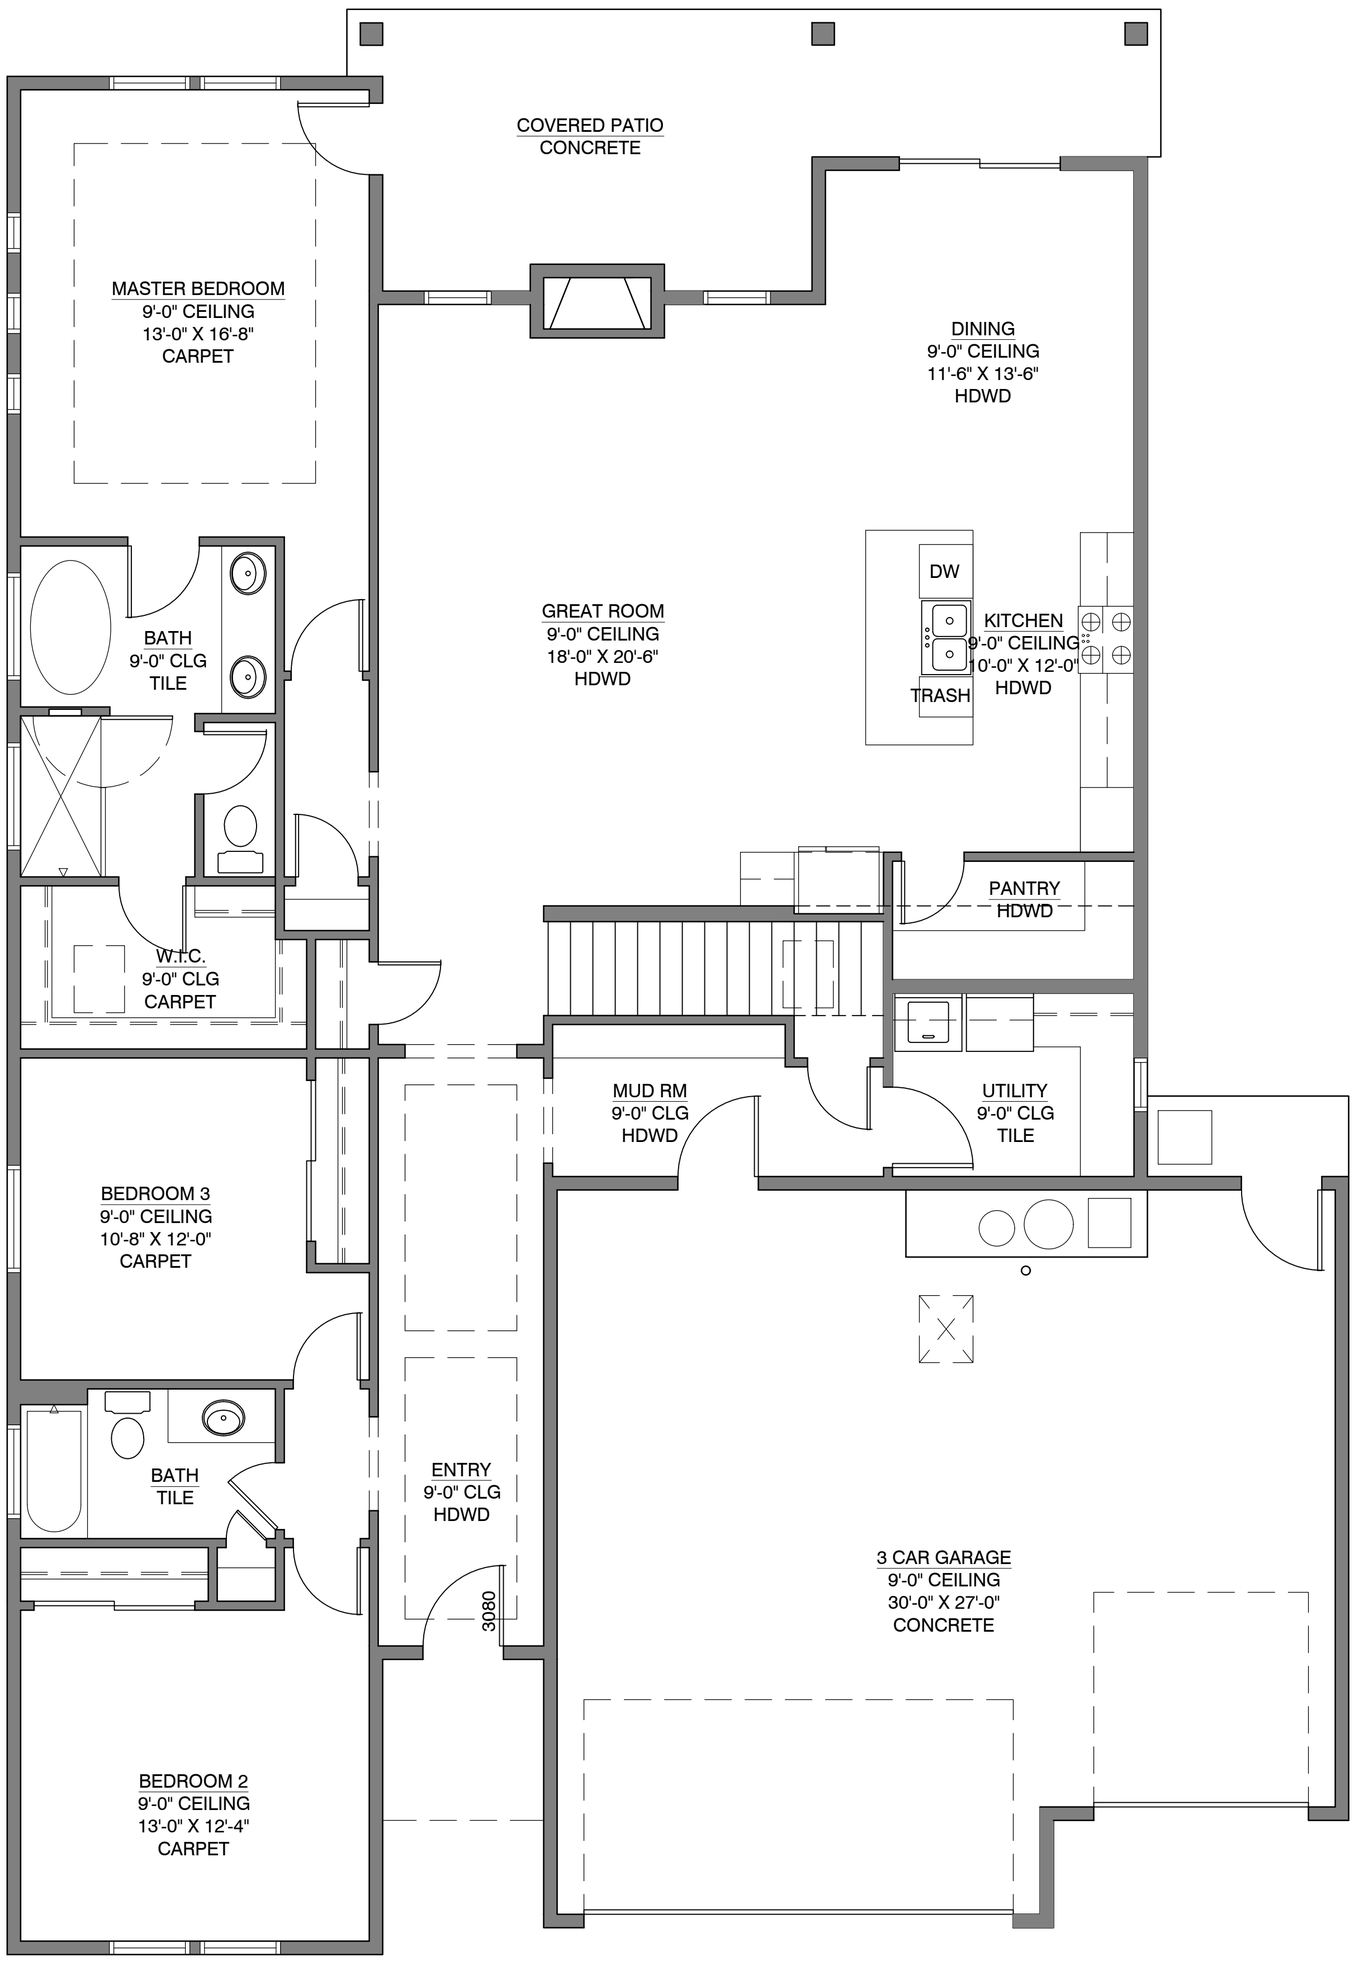
COVERED PATIO
CONCRETE
MASTER BEDROOM
9'-0" CEILING
13'-0" X 16'-8"
CARPET
DINING
9'-0" CEILING
11'-6" X 13'-6"
HDWD
GREAT ROOM
9'-0" CEILING
18'-0" X 20'-6"
HDWD
DW
KITCHEN
9'-0" CEILING
10'-0" X 12'-0"
HDWD
TRASH
BATH
9'-0" CLG
TILE
PANTRY
HDWD
W.I.C.
9'-0" CLG
CARPET
MUD RM
9'-0" CLG
HDWD
UTILITY
9'-0" CLG
TILE
BEDROOM 3
9'-0" CEILING
10'-8" X 12'-0"
CARPET
BATH
TILE
ENTRY
9'-0" CLG
HDWD
3080
3 CAR GARAGE
9'-0" CEILING
30'-0" X 27'-0"
CONCRETE
BEDROOM 2
9'-0" CEILING
13'-0" X 12'-4"
CARPET