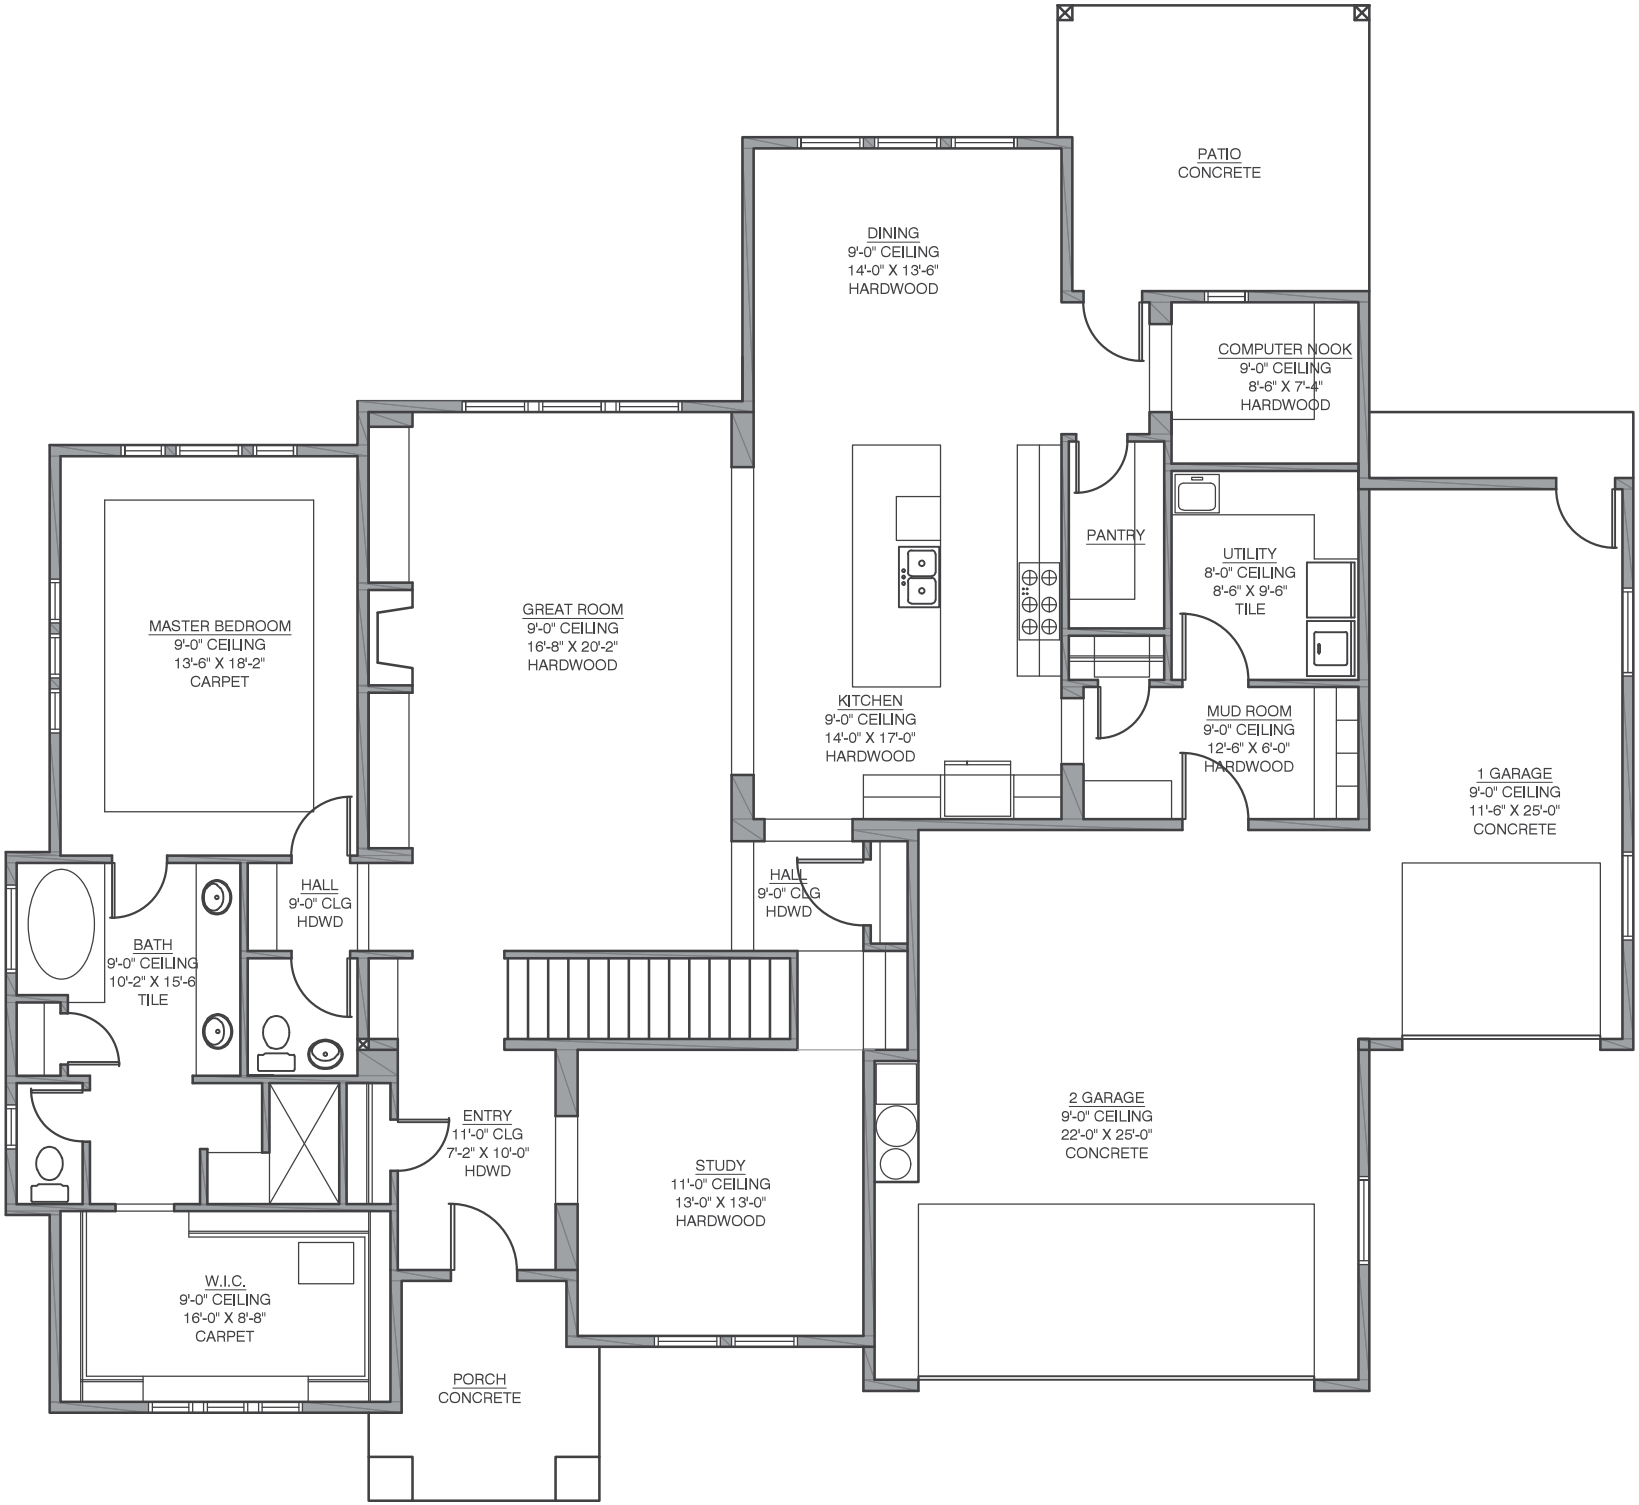
PATIO
CONCRETE
DINING
9'-0" CEILING
14'-0" X 13'-6"
HARDWOOD
COMPUTER NOOK
9'-0" CEILING
8'-6" X 7'-4"
HARDWOOD
PANTRY
UTILITY
8'-0" CEILING
8'-6" X 9'-6"
TILE
MASTER BEDROOM
9'-0" CEILING
13'-6" X 18'-2"
CARPET
GREAT ROOM
9'-0" CEILING
16'-8" X 20'-2"
HARDWOOD
KITCHEN
9'-0" CEILING
14'-0" X 17'-0"
HARDWOOD
MUD ROOM
9'-0" CEILING
12'-6" X 6'-0"
HARDWOOD
1 GARAGE
9'-0" CEILING
11'-6" X 25'-0"
CONCRETE
HALL
9'-0" CLG
HDWD
HALL
9'-0" CLG
HDWD
BATH
9'-0" CEILING
10'-2" X 15'-6
TILE
ENTRY
11'-0" CLG
7'-2" X 10'-0"
HDWD
STUDY
11'-0" CEILING
13'-0" X 13'-0"
HARDWOOD
2 GARAGE
9'-0" CEILING
22'-0" X 25'-0"
CONCRETE
W.I.C.
9'-0" CEILING
16'-0" X 8'-8"
CARPET
PORCH
CONCRETE