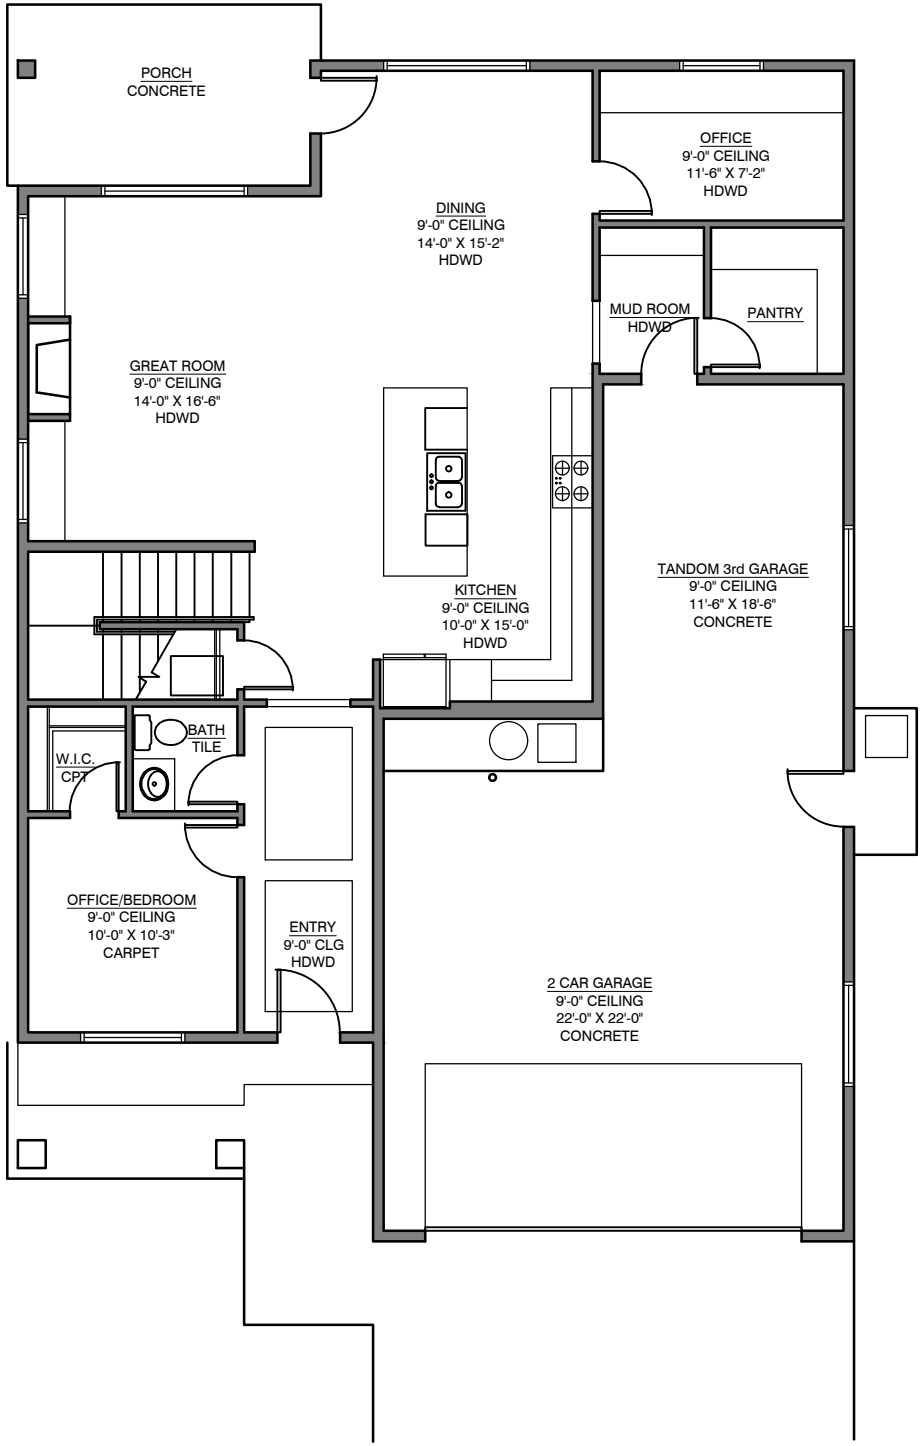
PORCH
CONCRETE
OFFICE
9'-0" CEILING
11'-6" X 7'-2"
HDWD
DINING
9'-0" CEILING
14'-0" X 15'-2"
HDWD
MUD ROOM
HDWD
PANTRY
GREAT ROOM
9'-0" CEILING
14'-0" X 16'-6"
HDWD
TANDOM 3rd GARAGE
9'-0" CEILING
11'-6" X 18'-6"
CONCRETE
KITCHEN
9'-0" CEILING
10'-0" X 15'-0"
HDWD
BATH
TILE
W.I.C.
CPT
OFFICE/BEDROOM
9'-0" CEILING
10'-0" X 10'-3"
CARPET
ENTRY
9'-0" CLG
HDWD
2 CAR GARAGE
9'-0" CEILING
22'-0" X 22'-0"
CONCRETE