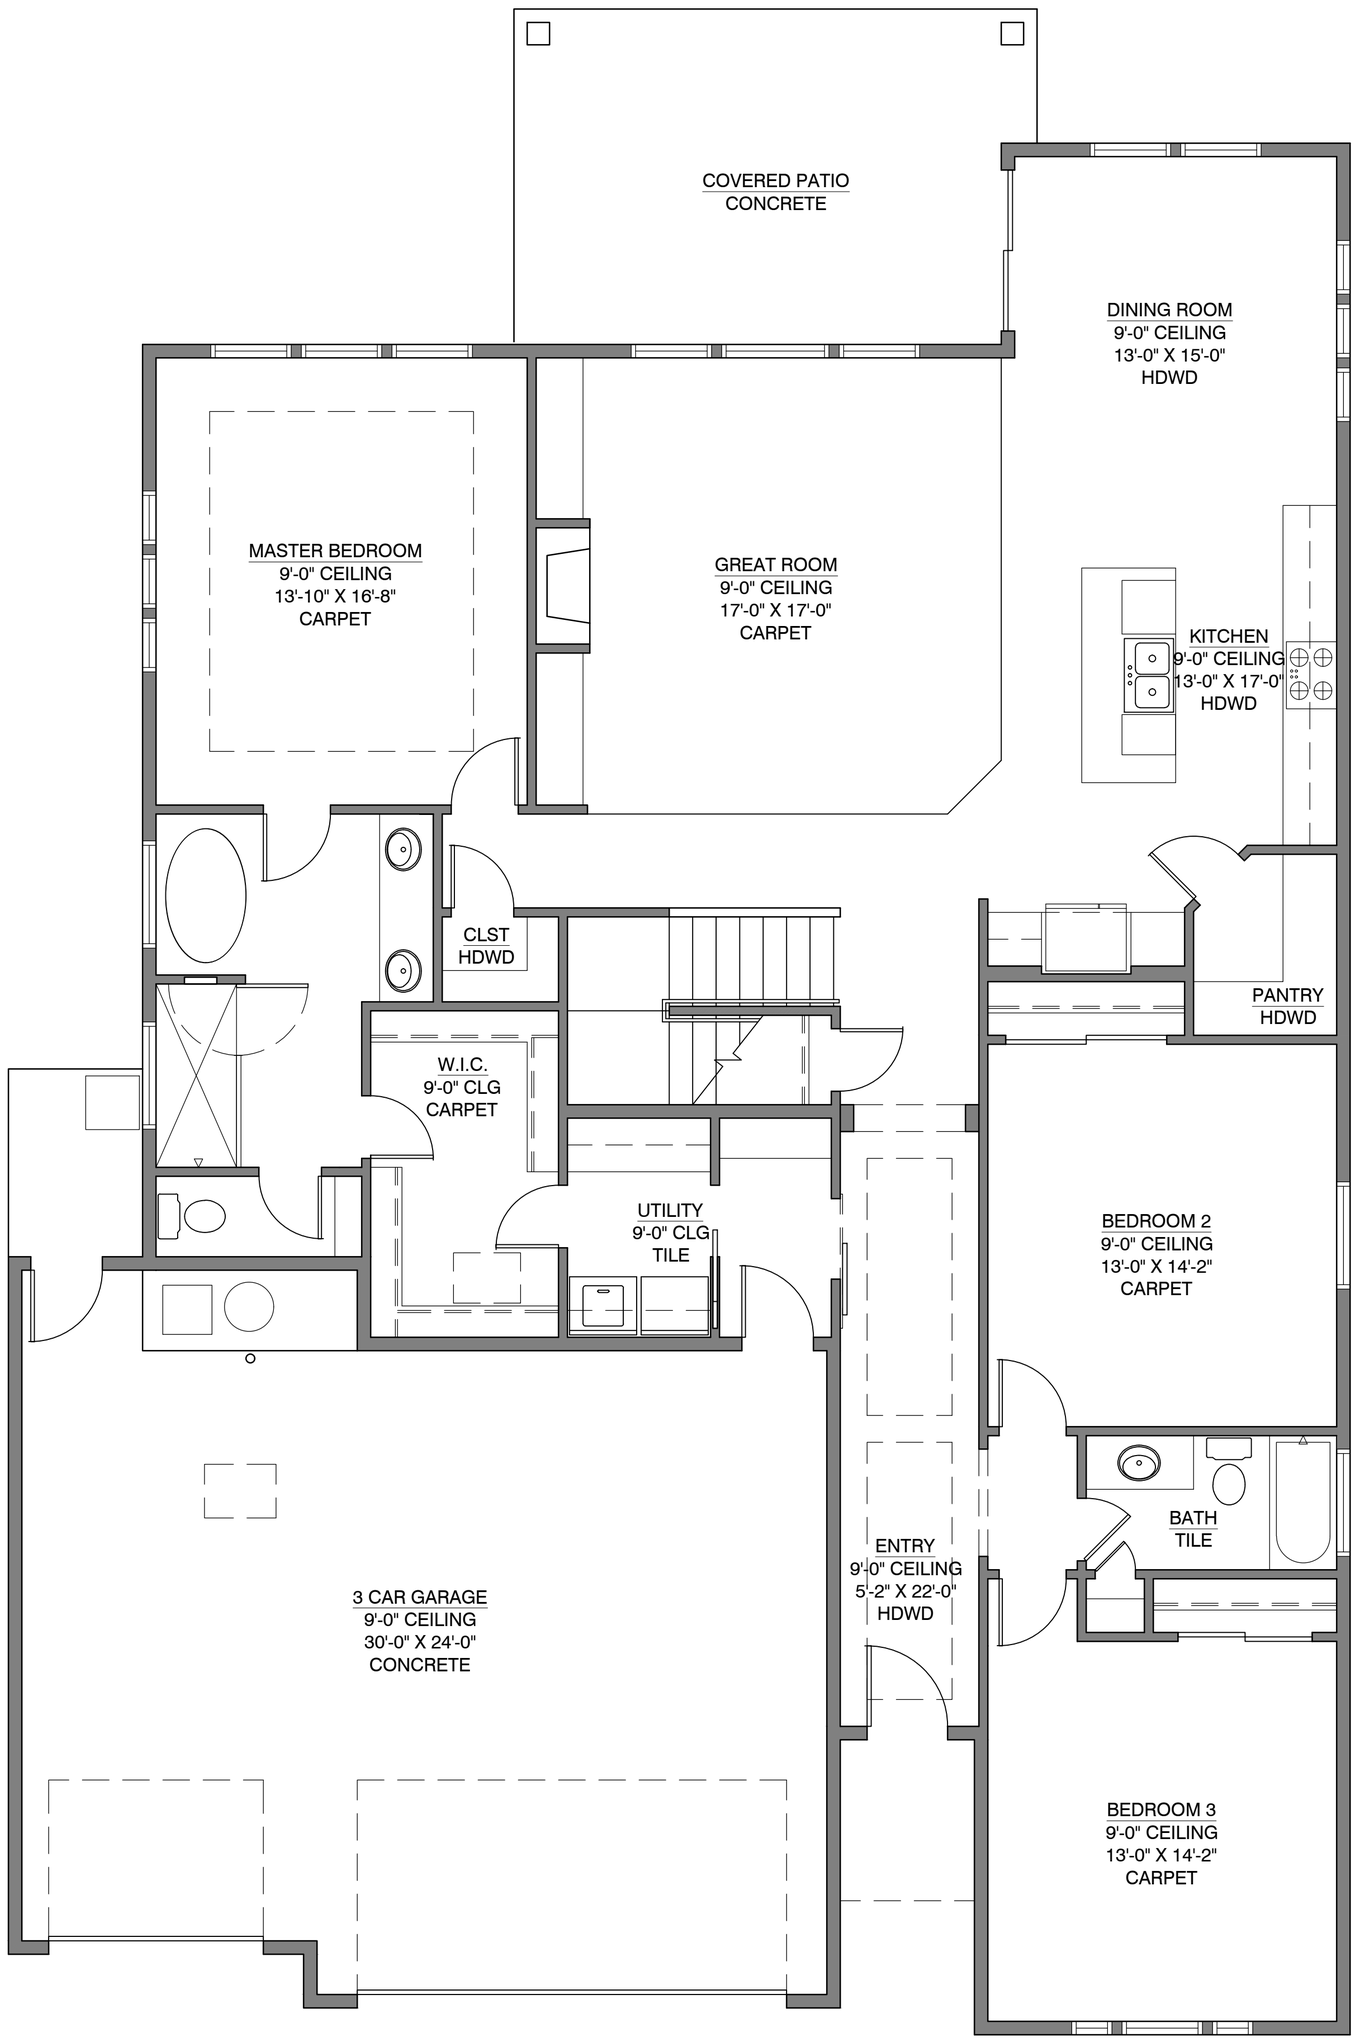
COVERED PATIO
CONCRETE
DINING ROOM
9'-0" CEILING
13'-0" X 15'-0"
HDWD
MASTER BEDROOM
9'-0" CEILING
13'-10" X 16'-8"
CARPET
GREAT ROOM
9'-0" CEILING
17'-0" X 17'-0"
CARPET
KITCHEN
9'-0" CEILING
13'-0" X 17'-0"
HDWD
CLST
HDWD
PANTRY
HDWD
W.I.C.
9'-0" CLG
CARPET
UTILITY
9'-0" CLG
TILE
BEDROOM 2
9'-0" CEILING
13'-0" X 14'-2"
CARPET
BATH
TILE
ENTRY
9'-0" CEILING
5'-2" X 22'-0"
HDWD
3 CAR GARAGE
9'-0" CEILING
30'-0" X 24'-0"
CONCRETE
BEDROOM 3
9'-0" CEILING
13'-0" X 14'-2"
CARPET